EDWARD CHARLES & PARTNERS W1
CHARTERED SURVEYORS

BNP PARIBAS REAL ESTATE

12 COCK LANE, EC1

2,200 SQ FT

REFURBISHED TRENDY OFFICE ACCOMMODATION

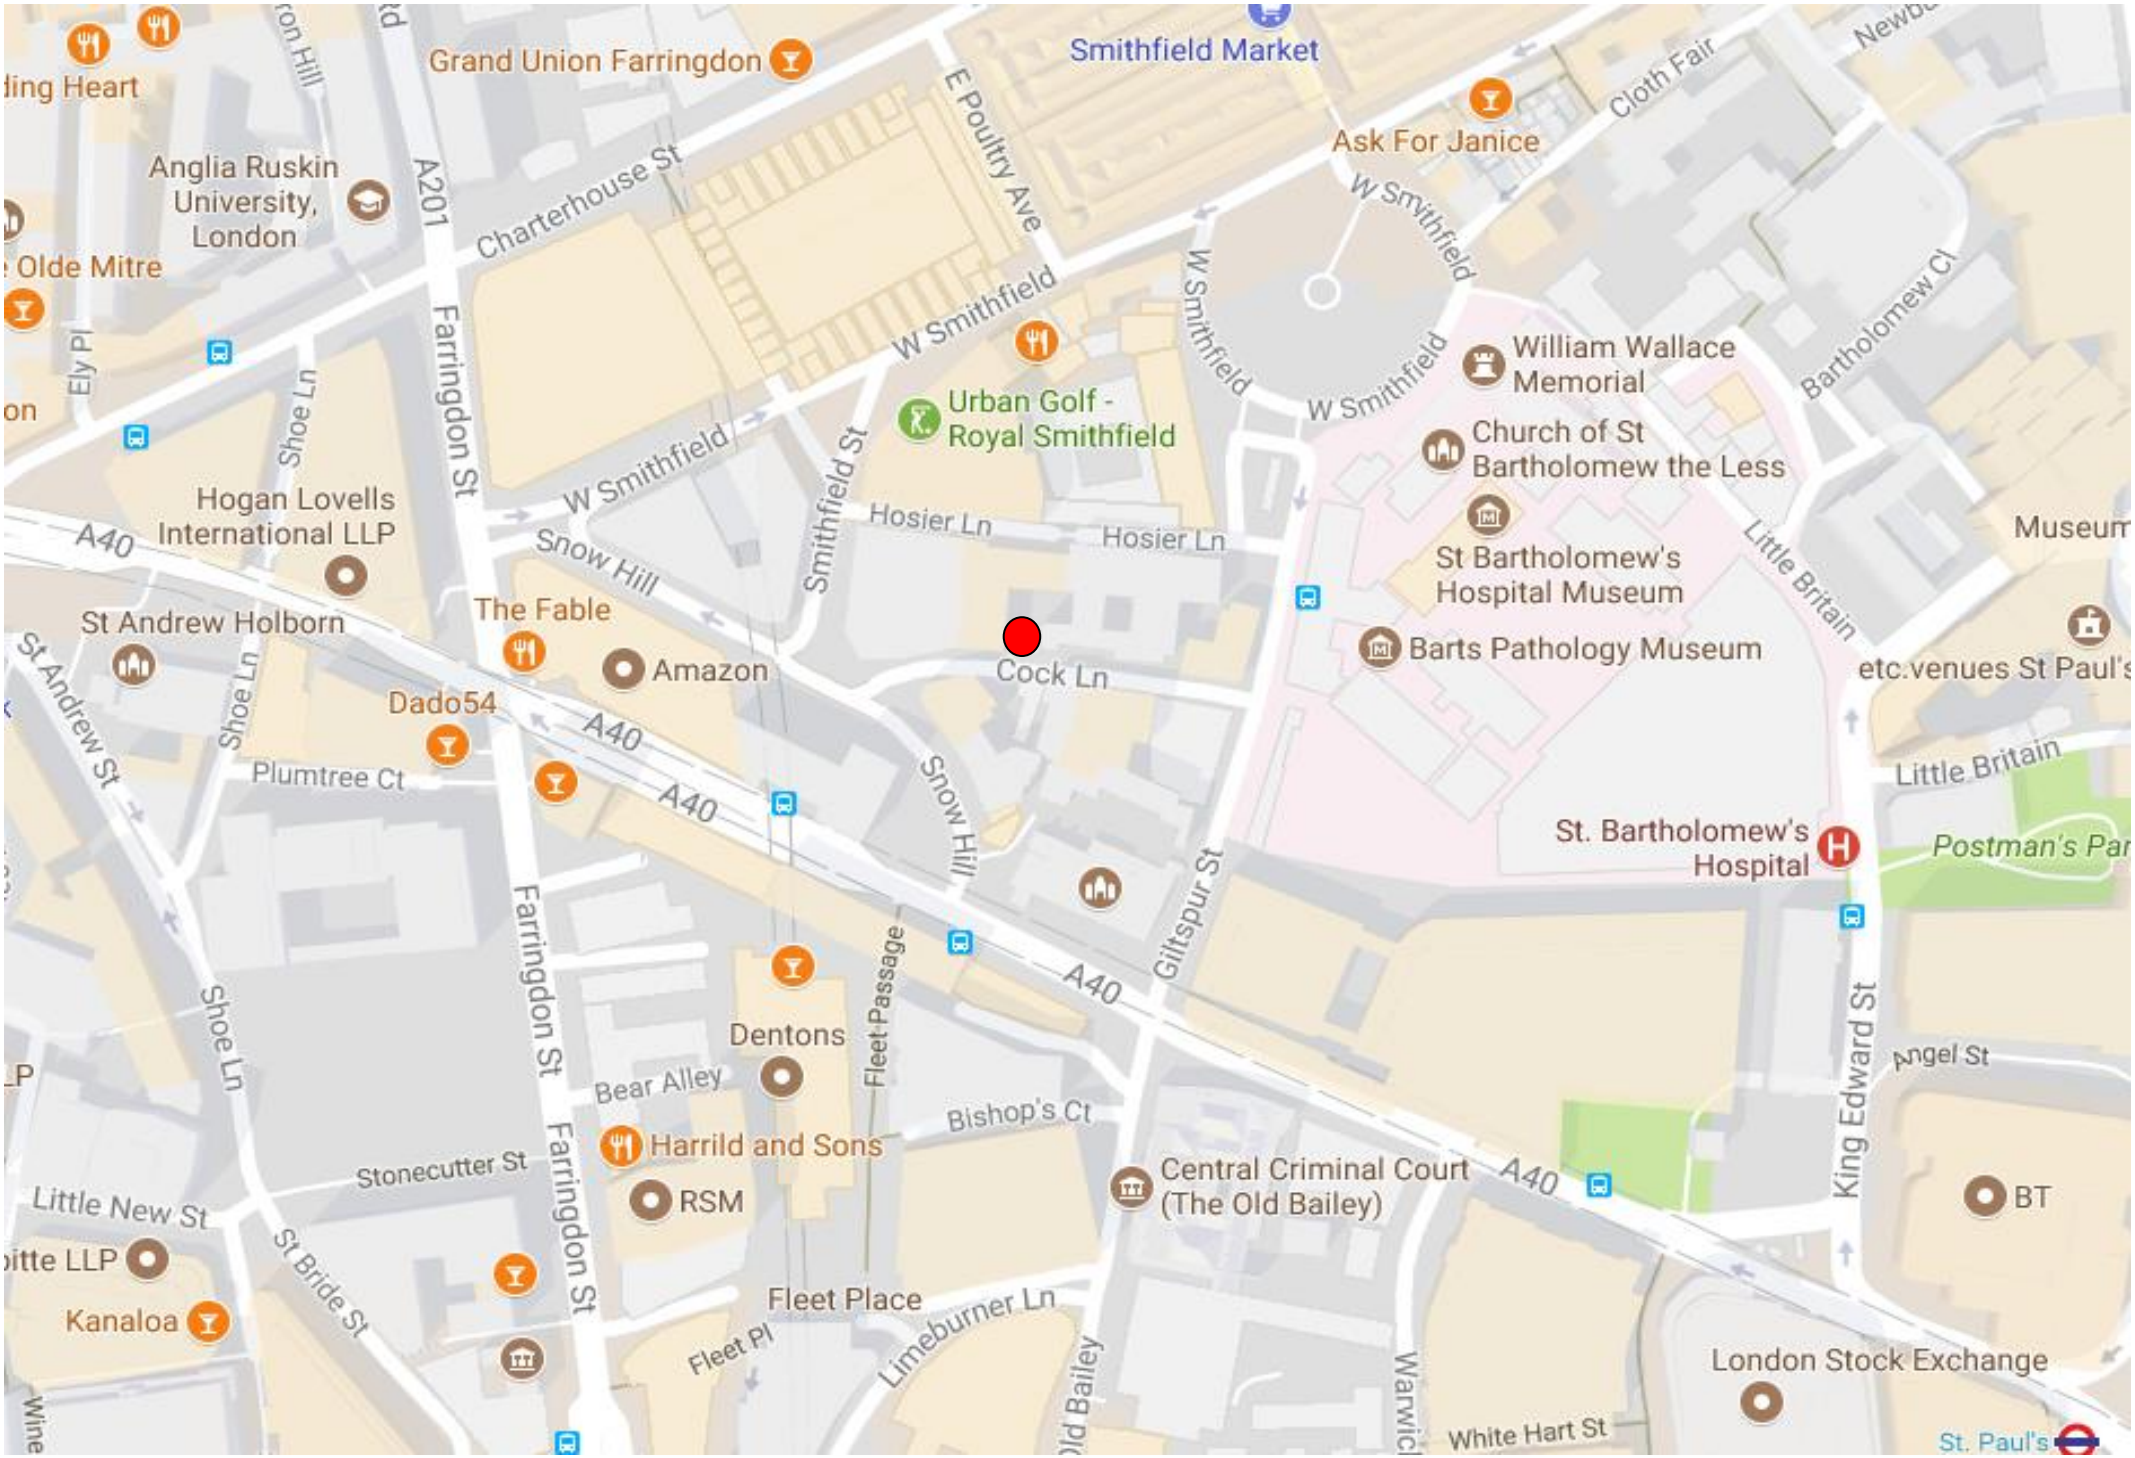
Smithfield Market
Grand Union Farringdon
Ask For Janice
Cloth Fair
Anglia Ruskin University, London
Charterhouse St
E Poultry Ave
W Smithfield
Olde Mitre
Farringdon St
A201
Urban Golf - Royal Smithfield
William Wallace Memorial
Bartholomew Cl
Church of St Bartholomew the Less
Hogan Lovells International LLP
Hosier Ln
Smithfield St
Snow Hill
A40
St Bartholomew's Hospital Museum
Little Britain
Museum
St Andrew Holborn
The Fable
Amazon
Cock Ln
Barts Pathology Museum
etc.venues St Paul's
Dado54
Plumtree Ct
Shoe Ln
St Andrew St
St. Bartholomew's Hospital
Postman's Par
Giltspur St
Fleet Passage
Dentons
Bear Alley
Bishop's Ct
Harrild and Sons
Stonecutter St
Little New St
RSM
Central Criminal Court (The Old Bailey)
King Edward St
Angel St
BT
Kanaloa
St Bride St
Fleet Place
Limeburner Ln
London Stock Exchange
White Hart St
St. Paul's

12
12

12

= Perimeter Heating

DR = Dry Riser

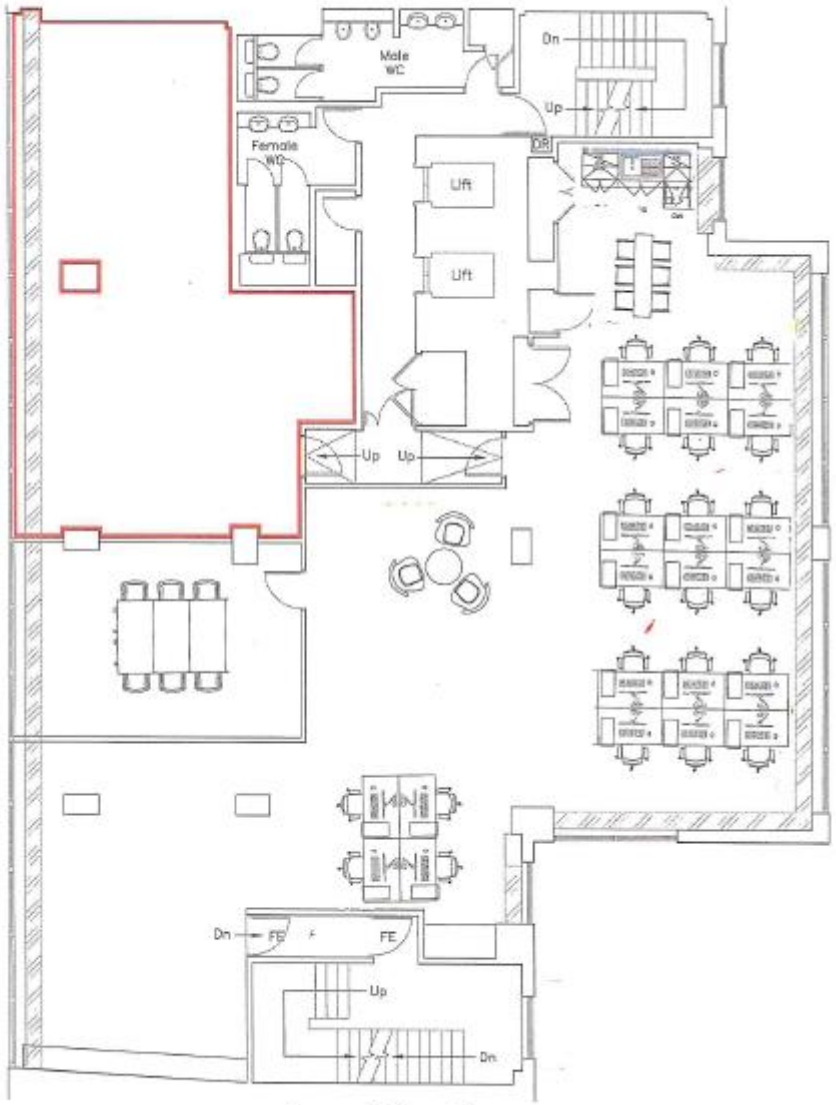

Second Floor Plan

Site Location Plan (Scale 1:1250)

ECO

Integrated Property Solutions

© Copyright ECO Integrated Property Solutions

Client

-

Project

12 Cock Lane
London
EC1A 9BU

Title

Second Floor Plan
LEASE PLAN

Job No.		Dwg No.	
ECO RS90		001	
Scale	Date	Drawn	Checked
A3@1:100	20/08/18	RS	AW

CONTACTS

EDWARD CHARLES & PARTNERS W 1
CHARTERED SURVEYORS

TONY PARRACK
IAN BRADSHAW

020 7009 2300

WWW.EDWARDCHARLES.CO.UK

BNP PARIBAS REAL ESTATE

ROB ROONEY
GEMMA HEWES

020 7338 4200

WWW.REALESTATE.BNPPARIBAS.CO.UK