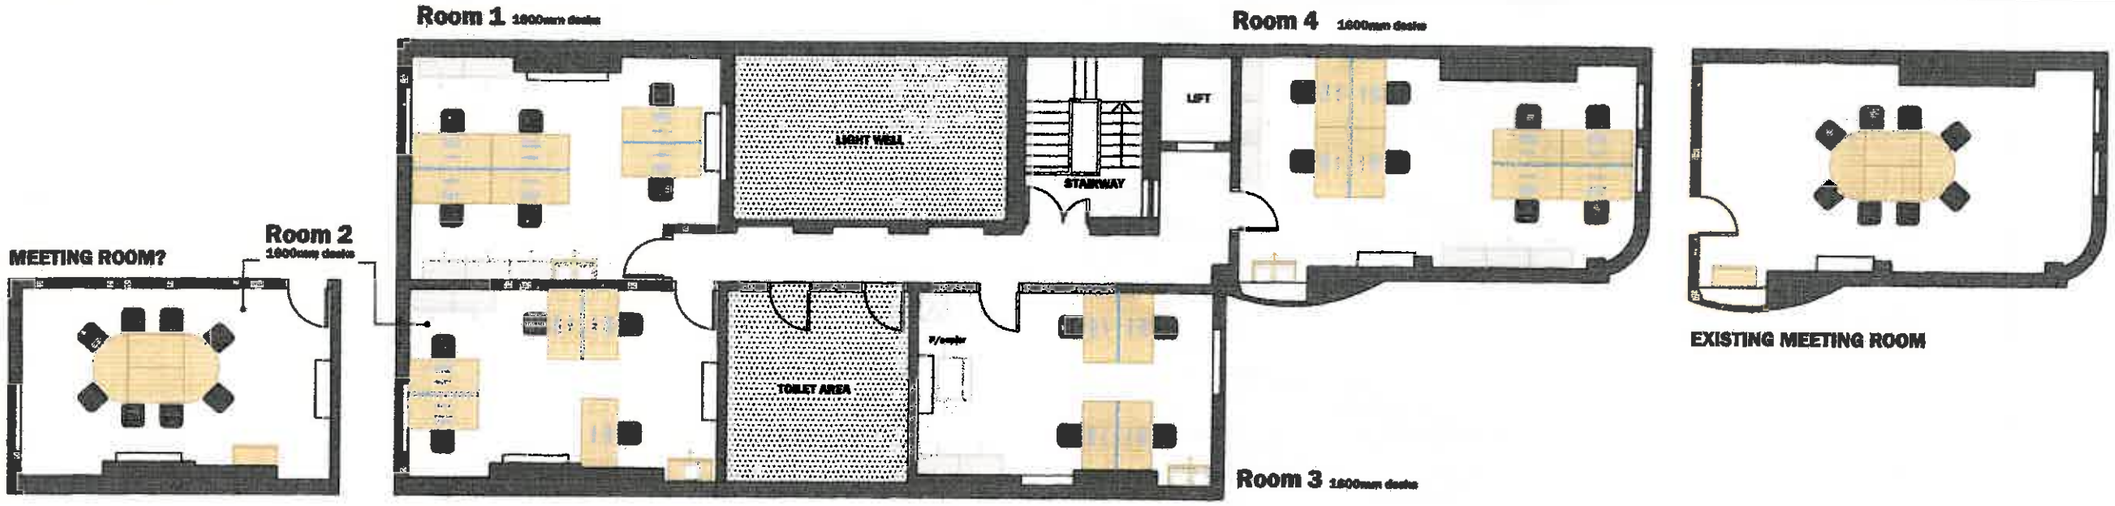

THIRD FLOOR PLAN

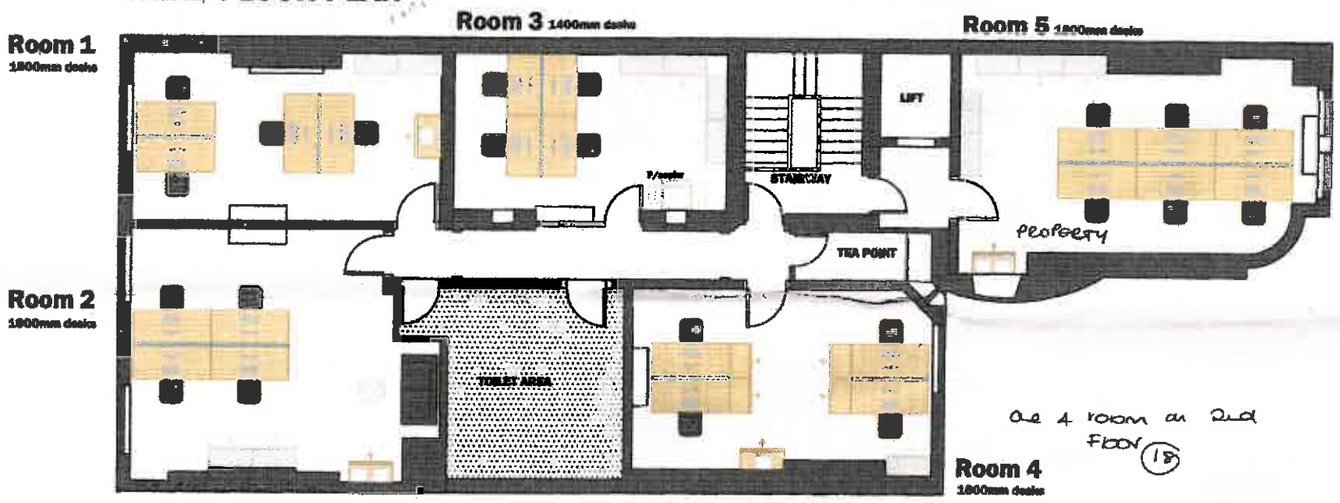

one 4 room on 2nd FLOOR (18)

SECOND FLOOR PLAN

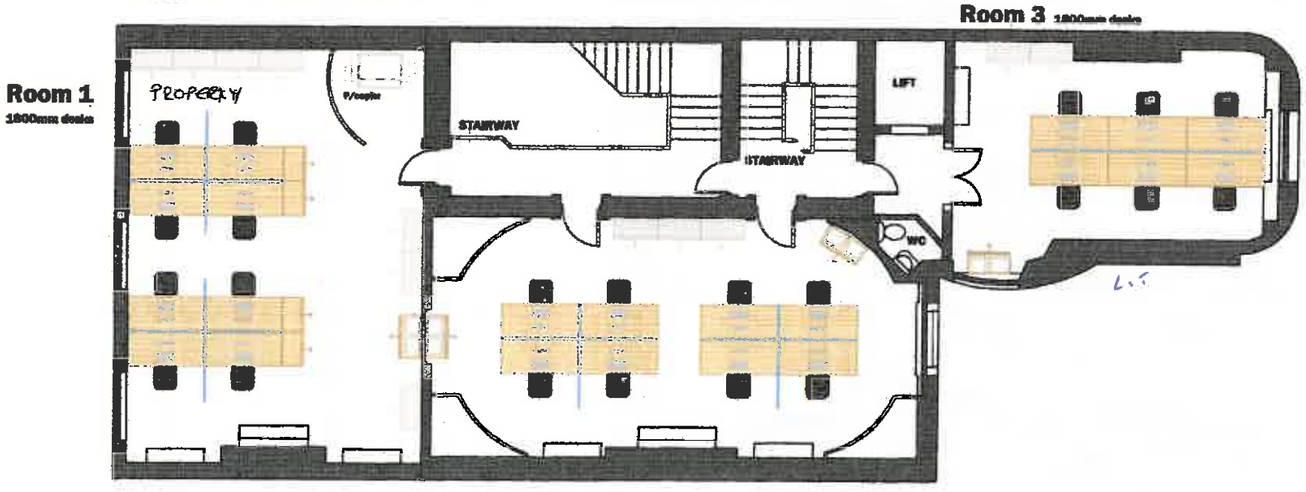

FIRST FLOOR PLAN

NOTES

Tambour Door cupboard same height and width to each room.

Printer Tables

REVISIONS

CLIENT Jackson Wilson LLP

PROJECT 30 Portland Place
London W1B 1LZ

DESCRIPTION Third, Second & First Floor Plan

SCALE 1:100@A2

DATE 3/8/2015

DRWG NO IW01

RECESS INTERIORS
MAPLE HOUSE, HIGH STREET
POTTERS BAR, HERTFORDSHIRE, EN6 5BS
T 01707 628003 E recess@btinternet.com

ALL DIMENSIONS TO BE CHECKED ON SITE
COPYRIGHT OF RECESS INTERIORS

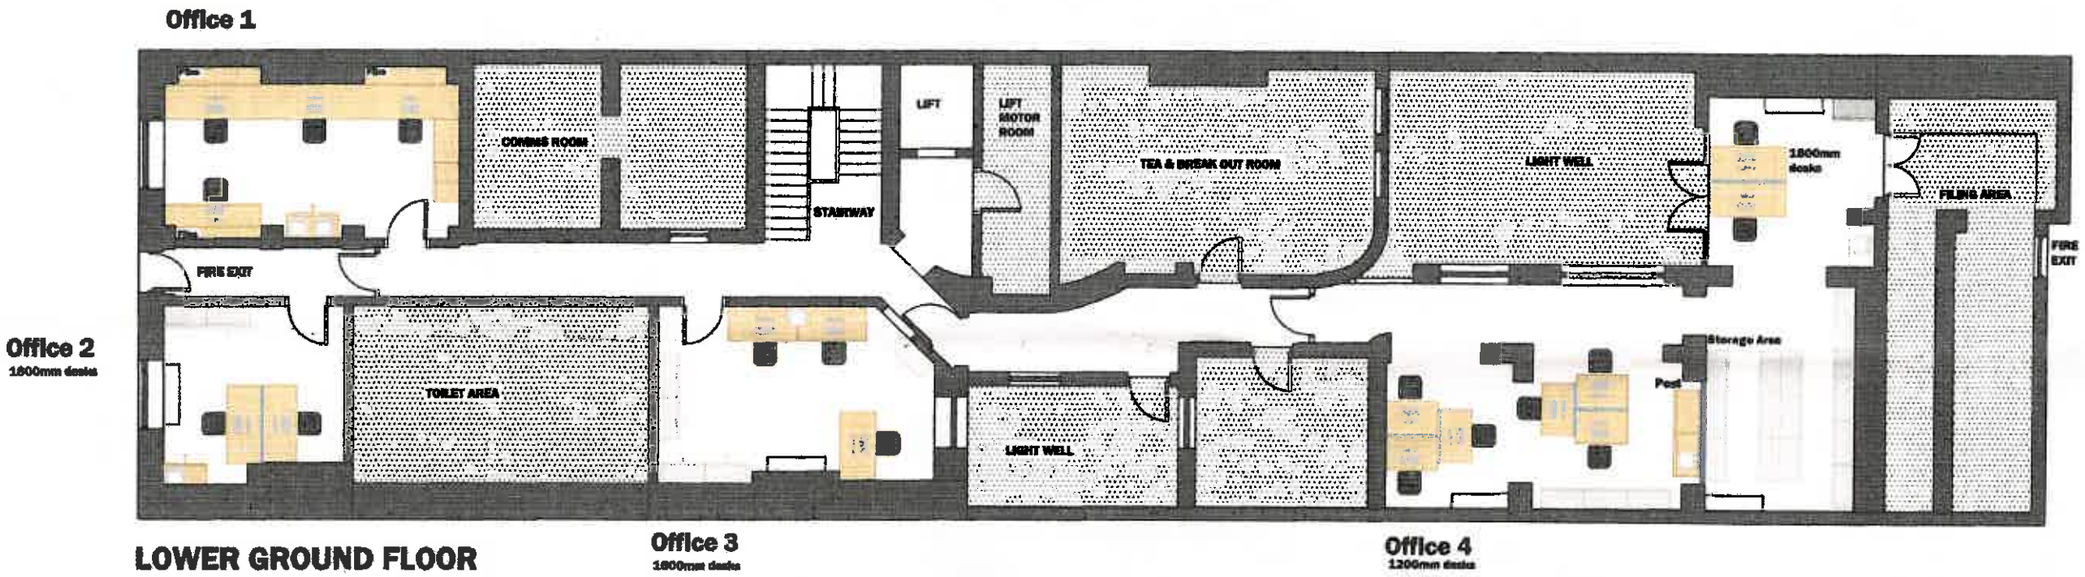

LOWER GROUND FLOOR

NOTES

Tambour Door Cupboard, same height and width to each room.

REVISIONS

CLIENT Jenkson Wilson LLP

PROJECT 30 Portland Place
London W1B 1LZ

DESCRIPTION Lower Ground Floor Plan

SCALE 1:100@A2

DATE 3/8/2015

DWG NO JW02

RECESS INTERIORS
MAPLE HOUSE, HIGH STREET
POTTERS BAR, HERTFORDSHIRE, EN6 5BS
T 01707 628603 E recess@dialnet.com

ALL DIMENSIONS TO BE CHECKED ON SITE
COPYRIGHT OF RECESS INTERIORS